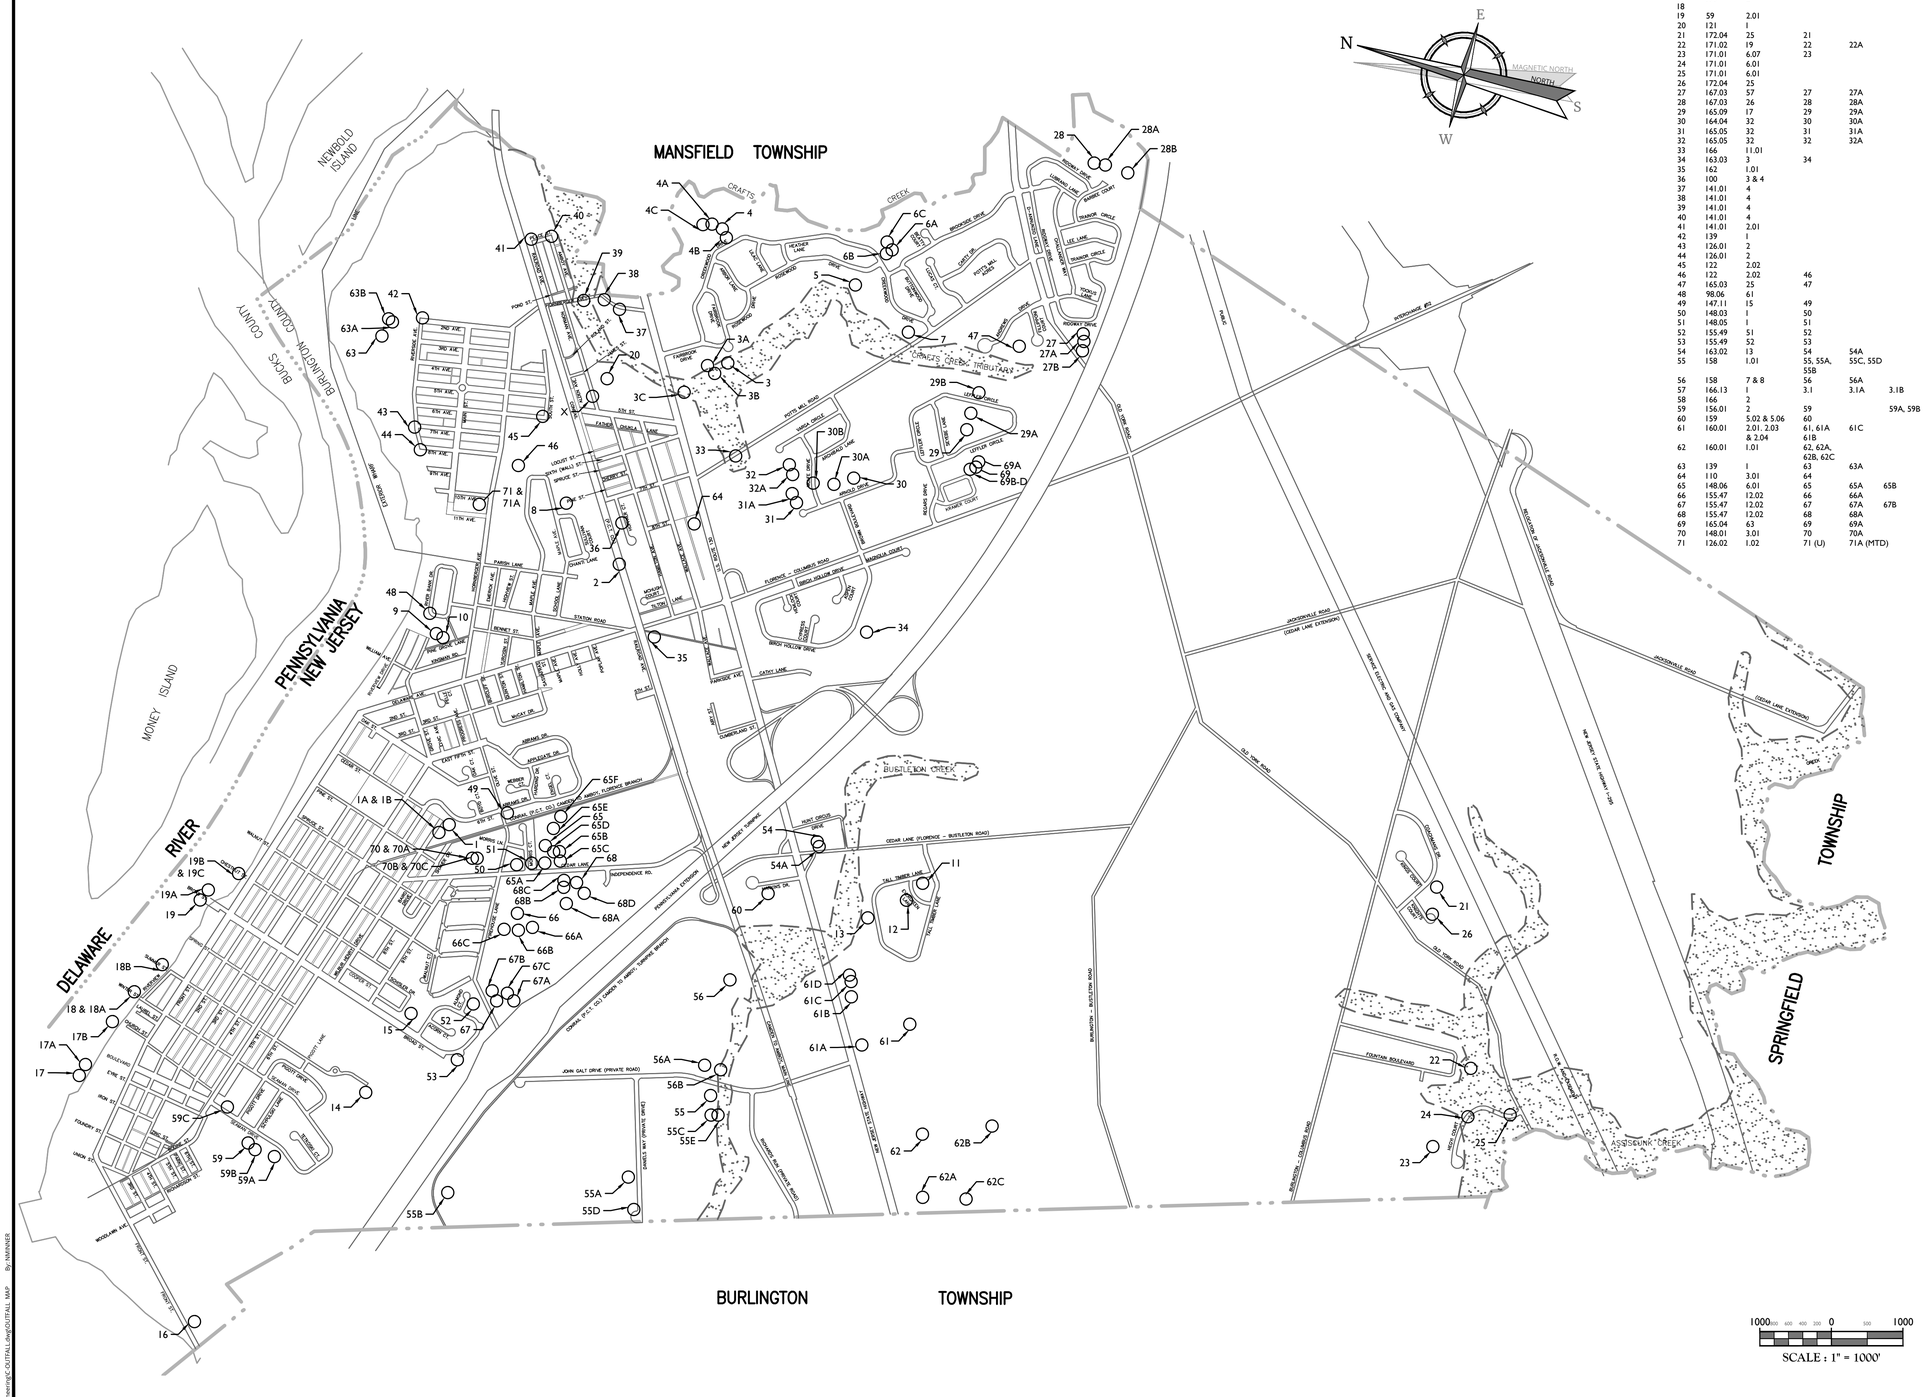

LEGEND

NO.	BLOCK	LOT(S)	BASIN	OCS	SPILLWAY	HEADWALL	PIPE OUTFALL	OWNER
1	151	1.01	1	1A	1B			FLORENCE TOWNSHIP
2	102							
3	166.11	49	3	3A	3B			FLORENCE TOWNSHIP
4	166.05	2						
5	166.11	28.03	5	5A	5B			FLORENCE TOWNSHIP
6	166.05	51	6	6A	6B			FLORENCE TOWNSHIP
7	166.11	1						
8	143.07	11	8	8A				FLORENCE TOWNSHIP
9	98.06	61						
10	98.04	1.01						
11	160.03	1						
12	160.04	8						
13	160.01	2.01						
14	155.49	54.02	14		14A			FLORENCE TOWNSHIP
15	155.48	50	15					FLORENCE TOWNSHIP
16	156.01	3						
17	179	2						
18							18, 18A, 18B	
19	59	2.01					19B & C	
20	121	1						
21	172.04	25	21					STADLER, FRANCIS E & JACQUELINE M
22	171.02	19	22	22A				LAROCCA, JOSEPH & SHERRI
23	171.01	6.07	23					BALKARAN, AMANDA D
24	171.01	6.01					24	
25	171.01	6.01				25		
26	172.04	25					26	
27	167.03	57	27	27A		27B		GREENBRIAR HORIZON RCR MANAGEMENT
28	167.03	26	28	28A		28B		COOPER, DOROTHY G
29	165.09	17	29	29A		29B		EST AT XROADS ASSOC. SIGNATURE PROP.
30	164.04	32	30	30A		30B		FLORENCE TOWNSHIP
31	165.05	32	31	31A				EST AT XROADS ASSOC. SIGNATURE PROP.
32	165.05	32	32	32A				EST AT XROADS ASSOC. SIGNATURE PROP.
33	166	11.01				33		
34	163.03	3	34					BIRCH HOLLOW CONDO ASSOCIATION, INC
35	162	1.01					35	
36	100	3 & 4					36	
37	141.01	4					37	
38	141.01	4					38	
39	141.01	4				39		
40	141.01	4					40	
41	141.01	2.01					41	
42	139	1					42	
43	126.01	2					43	
44	126.01	2					44	
45	122	2.02				45	45A	
46	122	2.02	46					FLORENCE TOWNSHIP
47	165.03	25	47					FLORENCE TOWNSHIP
48	98.06	61					48	
49	147.11	15	49					GRES & KALUZNY LAND DEVELOPERS, LLC
50	148.03	1	50					FLORENCE TOWNSHIP
51	148.05	1	51					FLORENCE TOWNSHIP
52	155.49	51	52					FLORENCE TOWNSHIP
53	155.49	52	53					FLORENCE TOWNSHIP
54	163.02	13	54	54A				WAWA INC.
55	158	1.01	55, 55A, 55B	55C, 55D			55E	HAINES CENTER-FLORENCE, LLC
56	158	7 & 8	56	56A			56B	FLORENCE TOWNSHIP
57	166.13	1	3.1	3.1A	3.1B		3C	ROMA FED SAVINGS BANK INVESTORS BANK
58	166	2					3C	
59	156.01	2	59		59A, 59B		59C	GRIFFIN PIPE PRODUCTS COMPANY
60	159	5.02 & 5.06	60					HARKINS LANE PLAZA, LLC
61	160.01	2.01, 2.03 & 2.04	61, 61A 61B	61C			61D	VARIOUS OWNERS
62	160.01	1.01	62, 62A, 62B, 62C					BURLINGTON COAT FACTORY WHS CORP
63	139	1	63	63A			63B	FLORENCE TOWNSHIP
64	110	3.01	64					GALLINA, ANTONIO & GIUSEPPI
65	148.06	6.01	65	65A	65B	65C - F		500 CEDAR LANE BURLINGTION, LLC
66	155.47	12.02	66	66A		66B, 66C		LIBERTY PROPERTIES
67	155.47	12.02	67	67A	67B	67C		LIBERTY PROPERTIES
68	155.47	12.02	68	68A		68B - D		LIBERTY PROPERTIES
69	165.04	63	69	69A		69B-D		US HOME CORPORATION
70	148.01	3.01	70	70A		70B & 70C		ACADEMY WOODS APARTMENTS
71	126.02	1.02	71 (U)	71A (MTD)				DAN YOUNG

Colliers Engineering & Design

www.colliersengineering.com

Copyright © 2021. Colliers Engineering & Design All Rights Reserved. This drawing and all the information contained herein is authorized for use only by the party for whom the services were contracted or to whom it is certified. This drawing may not be copied, reused, disclosed, distributed or relied upon for any other purpose without the express written consent of Colliers Engineering & Design.

Doing Business as MASER CONSULTING

PROTECT YOURSELF
ALL STATES REQUIRE NOTIFICATION OF EXCAVATORS, DESIGNERS, OR ANY PERSON PREPARING TO DISTURB THE EARTH'S SURFACE ANYWHERE IN ANY STATE

811 Know what's below. Call before you dig.

FOR STATE SPECIFIC DIRECT PHONE NUMBERS VISIT: WWW.CALL811.COM

REV	DATE	DRAWN BY	DESCRIPTION

Theodore Wilkinson
NEW JERSEY LICENSED PROFESSIONAL ENGINEER
LICENSE NUMBER: GE39607
COLLIERS ENGINEERING & DESIGN, INC.
N.J. C.O.A. #: 24GA27986500

STORMWATER OUTFALL PIPE EXHIBIT

FOR

FLORENCE TOWNSHIP

FLORENCE TOWNSHIP
BURLINGTON COUNTY
NEW JERSEY

Colliers Engineering & Design
MT. LAUREL
2000 Midlantic Drive, Suite 100
Mt. Laurel, NJ 08054
Phone: 856.797.0412
COLLIERS ENGINEERING & DESIGN, INC
DOING BUSINESS AS MASER CONSULTING

SCALE:	DATE:	DRAWN BY:	CHECKED BY:
AS SHOWN	10/07/2021	NM	TW

PROJECT NUMBER:	DRAWING NAME:
FLT-001	C-OUTFALL

SHEET TITLE:

OUTFALL EXHIBIT

SHEET NUMBER:

1 of 1

NOTE: DO NOT SCALE DRAWINGS FOR CONSTRUCTION.

P:\FLT001\Engineering\C-OUTFALL.dwg\OUTFALL MAP By: NMINNER