REVISIONS		
DATE	NAME	NO.
12/30/2011	STEVEN C. WOODROW	27514
01/05/2015	MICHAEL F. BURNS	34841

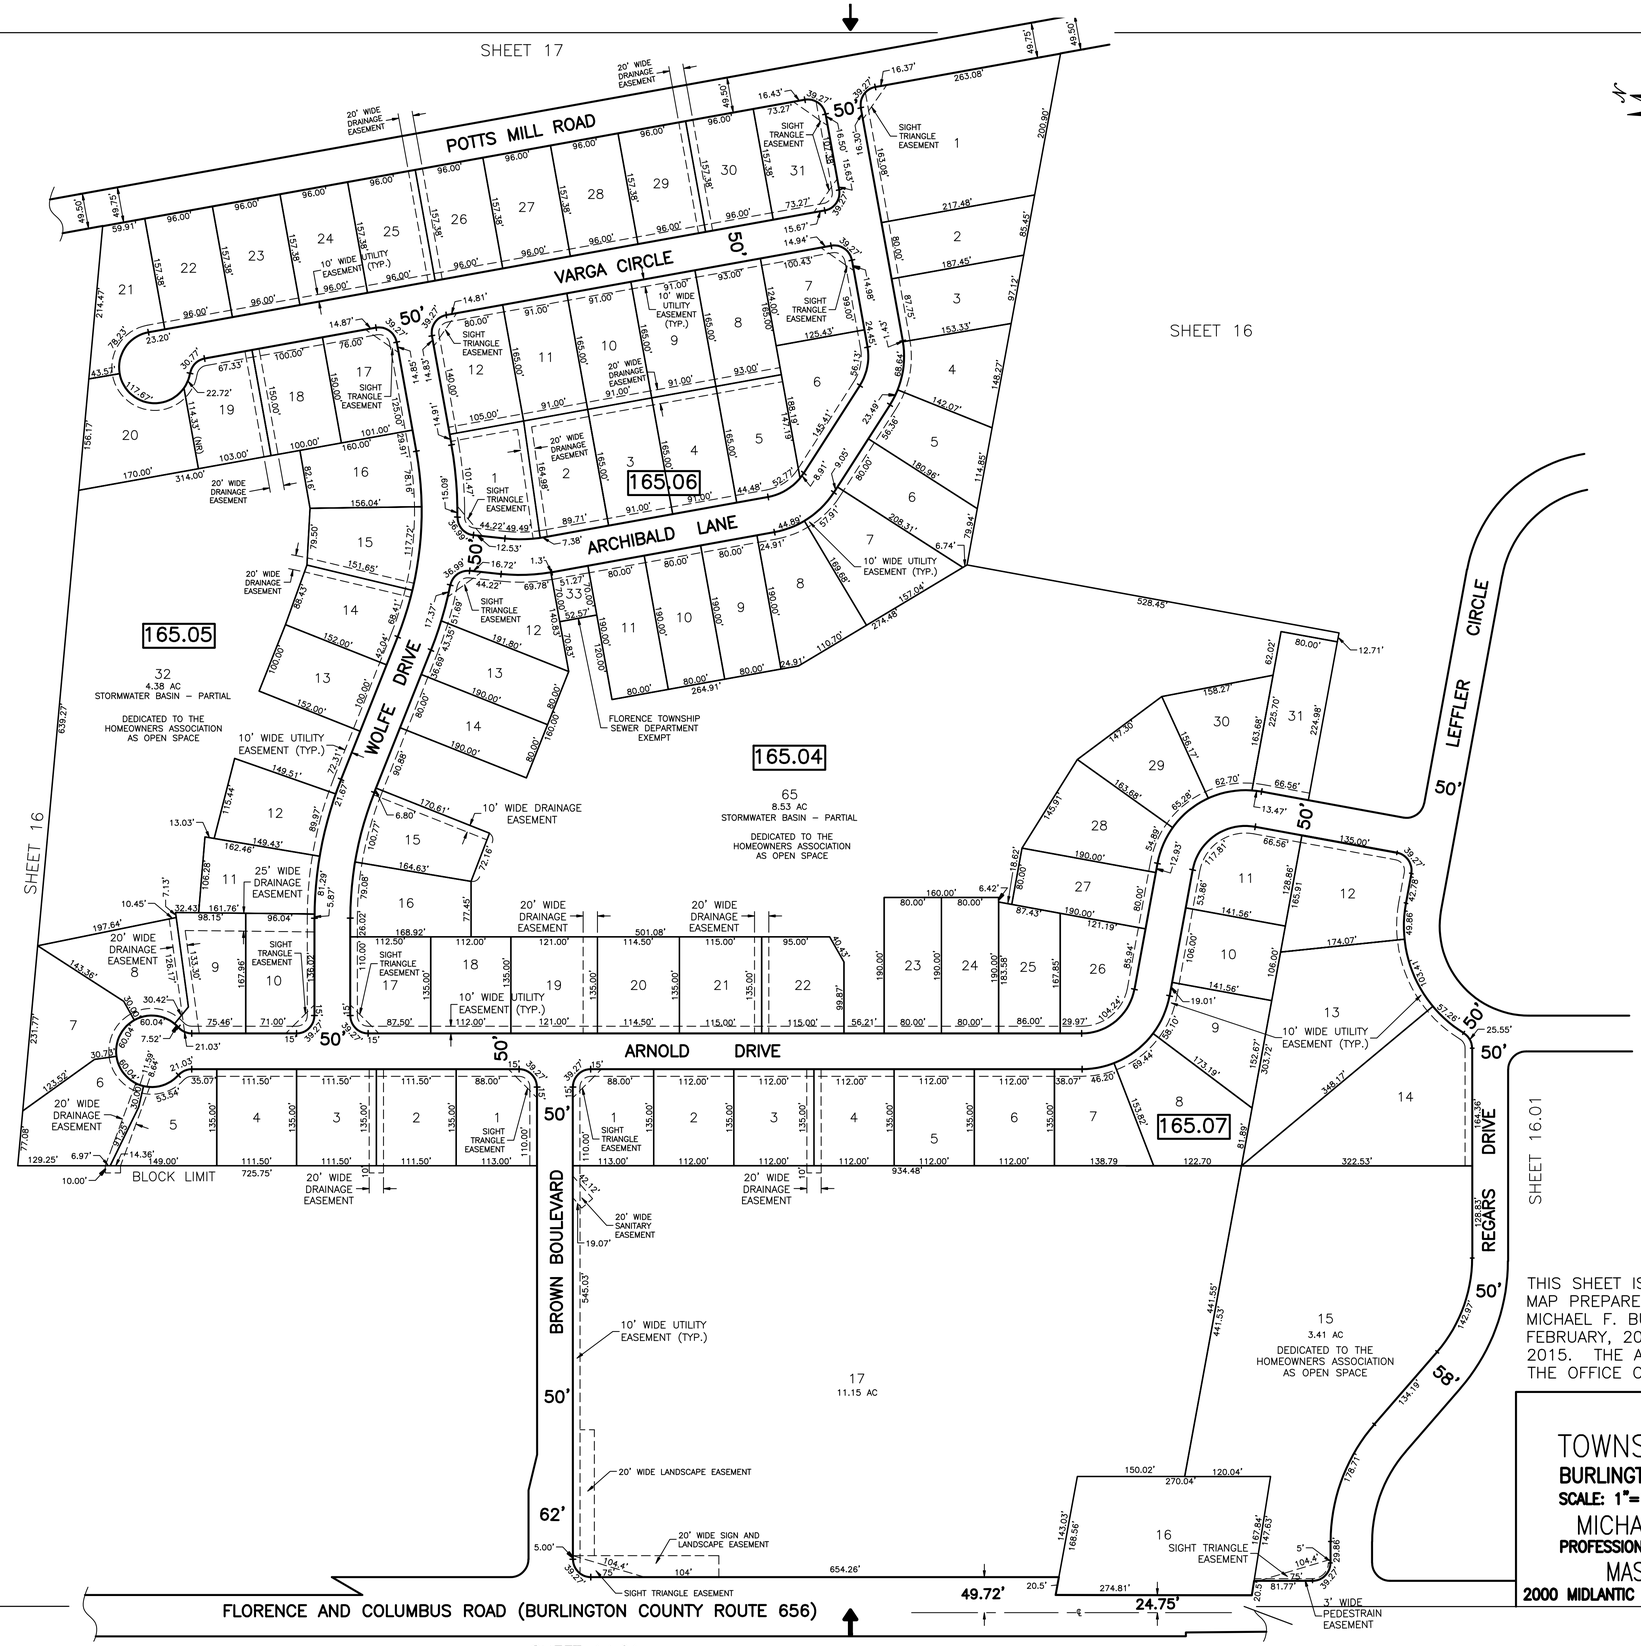

MICHAEL F. BURNS
NEW JERSEY PROFESSIONAL
LAND SURVEYOR LIC. NO. 34841

THIS SHEET IS A DIGITIZED COPY OF THE TAX MAP PREPARED BY: MASER CONSULTING P.A., MICHAEL F. BURNS, P.L.S. AND DATED FEBRUARY, 2010, REVISED THROUGH JANUARY 5, 2015. THE APPROVED ORIGINAL IS ON FILE IN THE OFFICE OF THE TOWNSHIP ENGINEER.

TAX MAP
TOWNSHIP OF FLORENCE

BURLINGTON COUNTY, NEW JERSEY

SCALE: 1"=100' **FEBRUARY, 2010**

MICHAEL F. BURNS, P.L.S.

PROFESSIONAL LAND SURVEYOR NJ LIC. #34841

MASER CONSULTING, PA

2000 MIDLANTIC DRIVE, STE 100 MT. LAUREL, NJ 08054